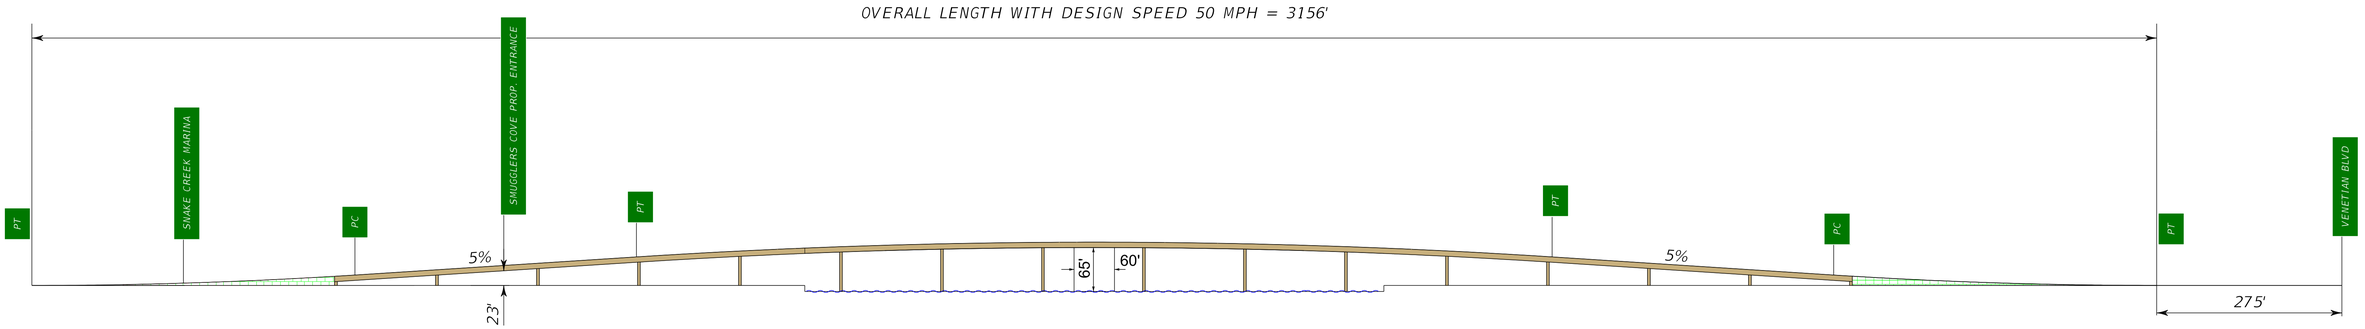

SCALE:
1" = 100'

SNAKE CREEK HIGH LEVEL BRIDGE - OPTION 1 & 2
FEASIBILITY STUDY - PRELIMINARY VERTICAL PROFILE