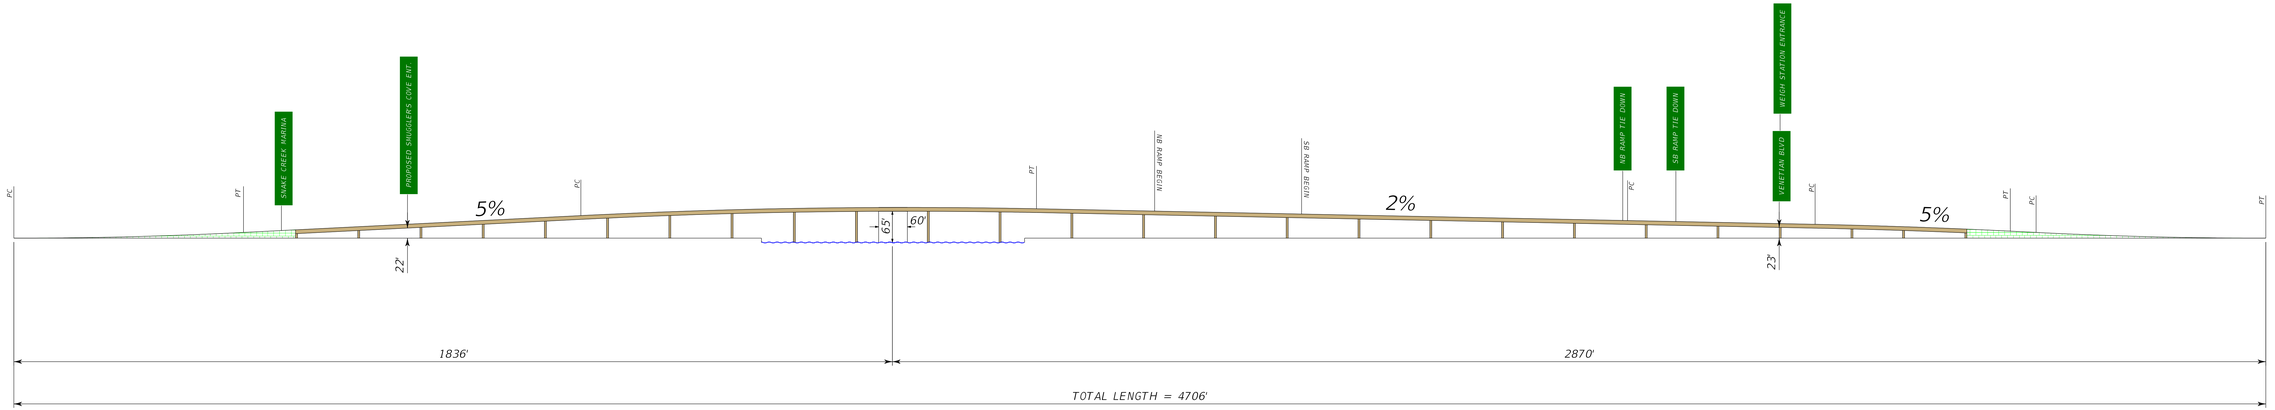

SCALE:
1' = 100'

SNAKE CREEK HIGH LEVEL BRIDGE - OPTION 3
FEASIBILITY STUDY - PRELIMINARY VERTICAL PROFILE