SR 968/Flagler Street from SR 821/HEFT to SR 5/Biscayne Boulevard: ALTERNATIVE #1 - Business Access and Transit (BAT) Lanes
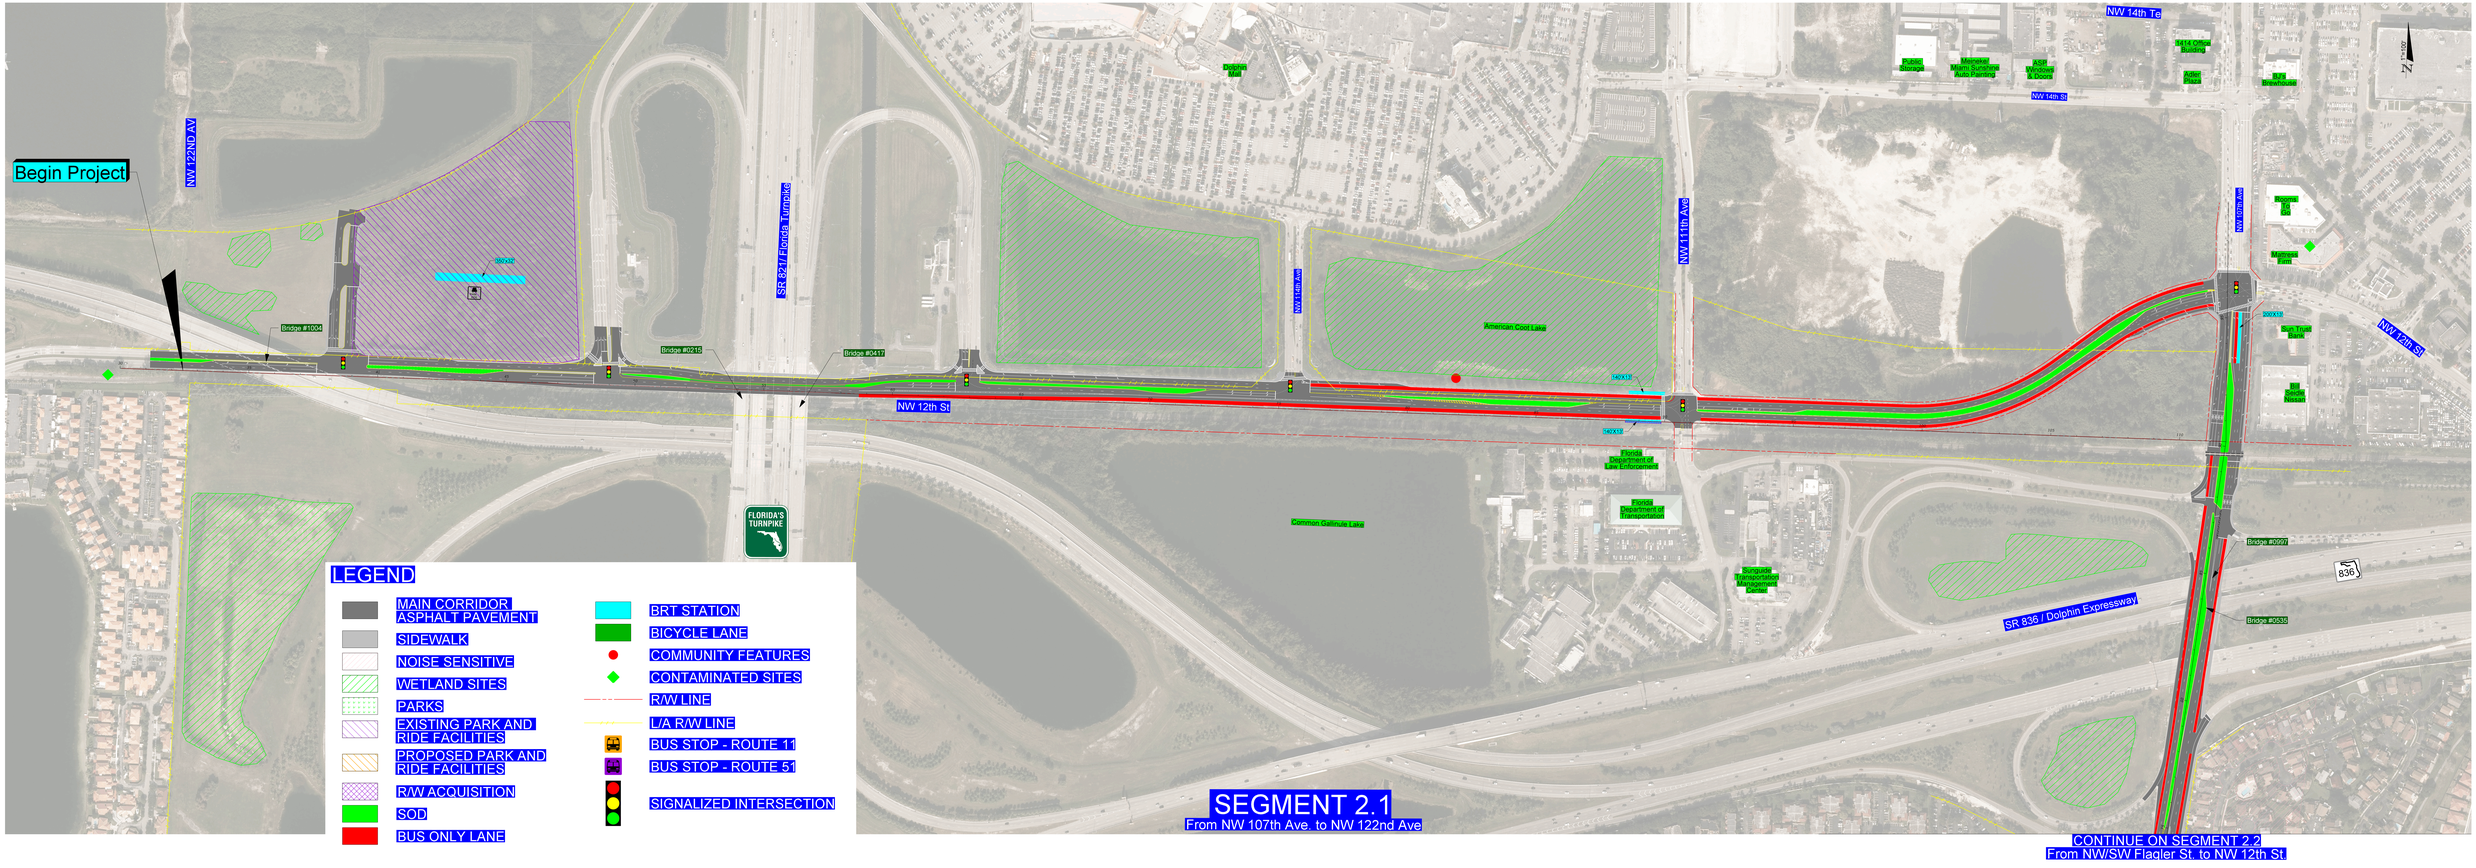
CN No.: 16663 FM No.: 437782-1-22-01